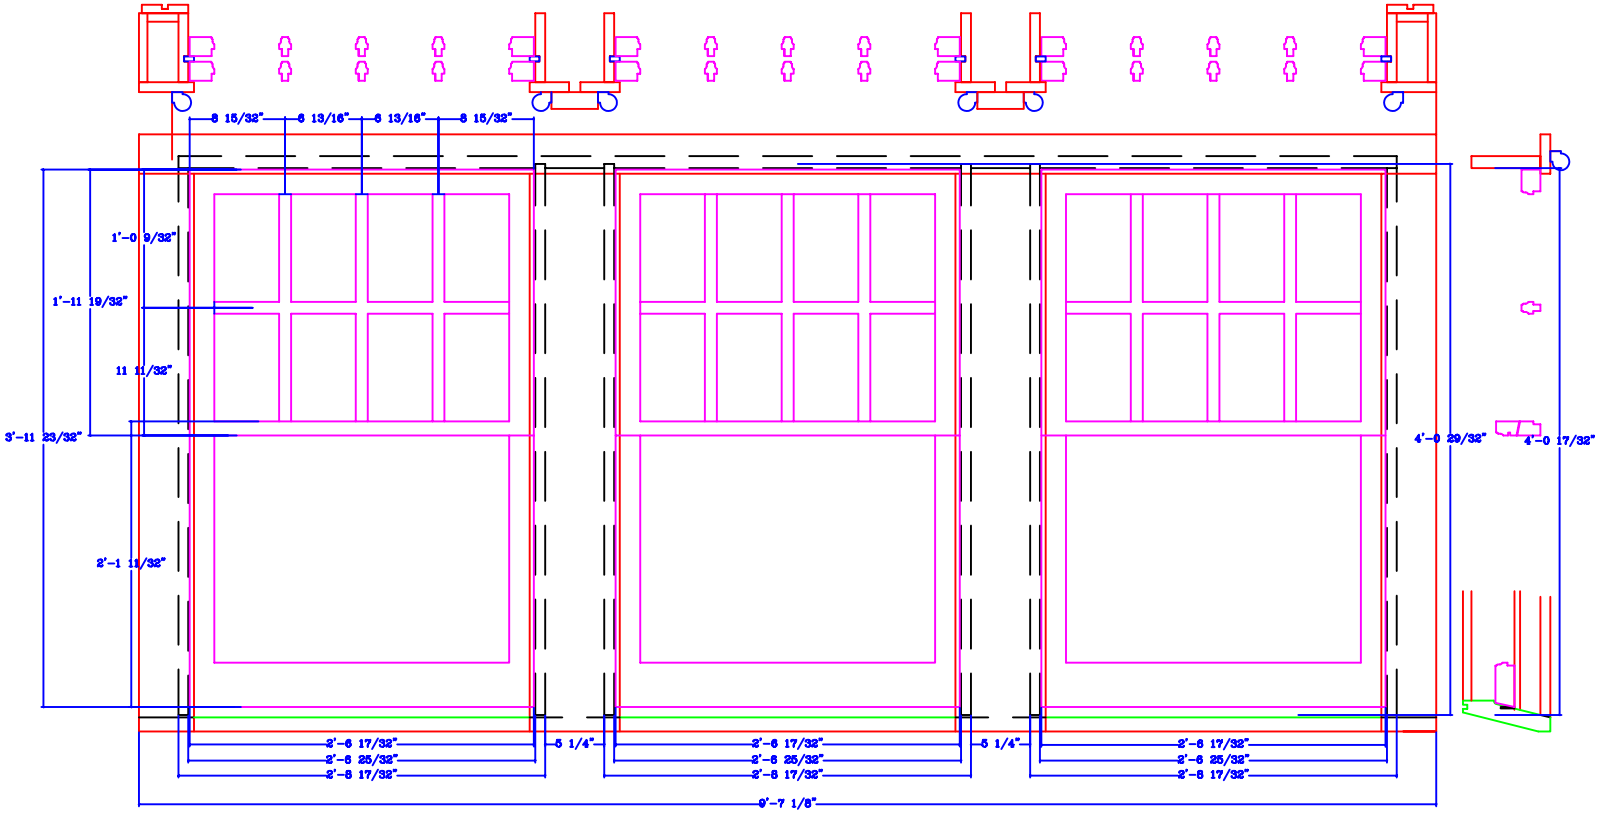

#305 – QTY COMPLETE UNIT
#311 – QTY 1 COMPLETE UNIT
#301 – QTY 1 COMPLETE UNIT
#302 – QTY 1 COMPLETE UNIT

General Notes

1. [illegible]
2. [illegible]
3. [illegible]
4. [illegible]
5. [illegible]
6. [illegible]
7. [illegible]
8. [illegible]

No.	Revision/Issue	Date

4118 NW RIVERSIDE STREET
RIVERSIDE, MO 64150
(816)741-2276
FAX (816)746-9331
www.re-view.biz

CHEYENNE
CHEYENNE, WY

Project: 1/12/04

Date

Scale: 1" = 1'

Sheet: 2 of 12